NOTE:
WHILE GREAT CARE HAS BEEN TAKEN TO ENSURE THE ACCURACY OF THESE PRINTS, NO ATTENTION HAS BEEN GIVEN TO A SPECIFIC INDIVIDUAL BUILDING SITE. THEREFORE IT IS THE CONTRACTORS RESPONSIBILTY TO ADDRESS ANY AND ALL EXISTING SITE CONDITIONS, SET BACKS, ELEVATIONS AND HOOK-UPS. THE CONTRACTOR IS ALSO RESPONSIBLE TO VERIFY ALL DIMENSIONS AND DETAILS FOR ACCURACY. IT IS ALSO THE CONTRACTORS RESPONSIBILITY TO COMPLY WITH ALL CURRENT BUILDING CODES AND ADHERE TO STANDARD BUILDING PRACTICES IN A PROFESSIONAL MANNER.

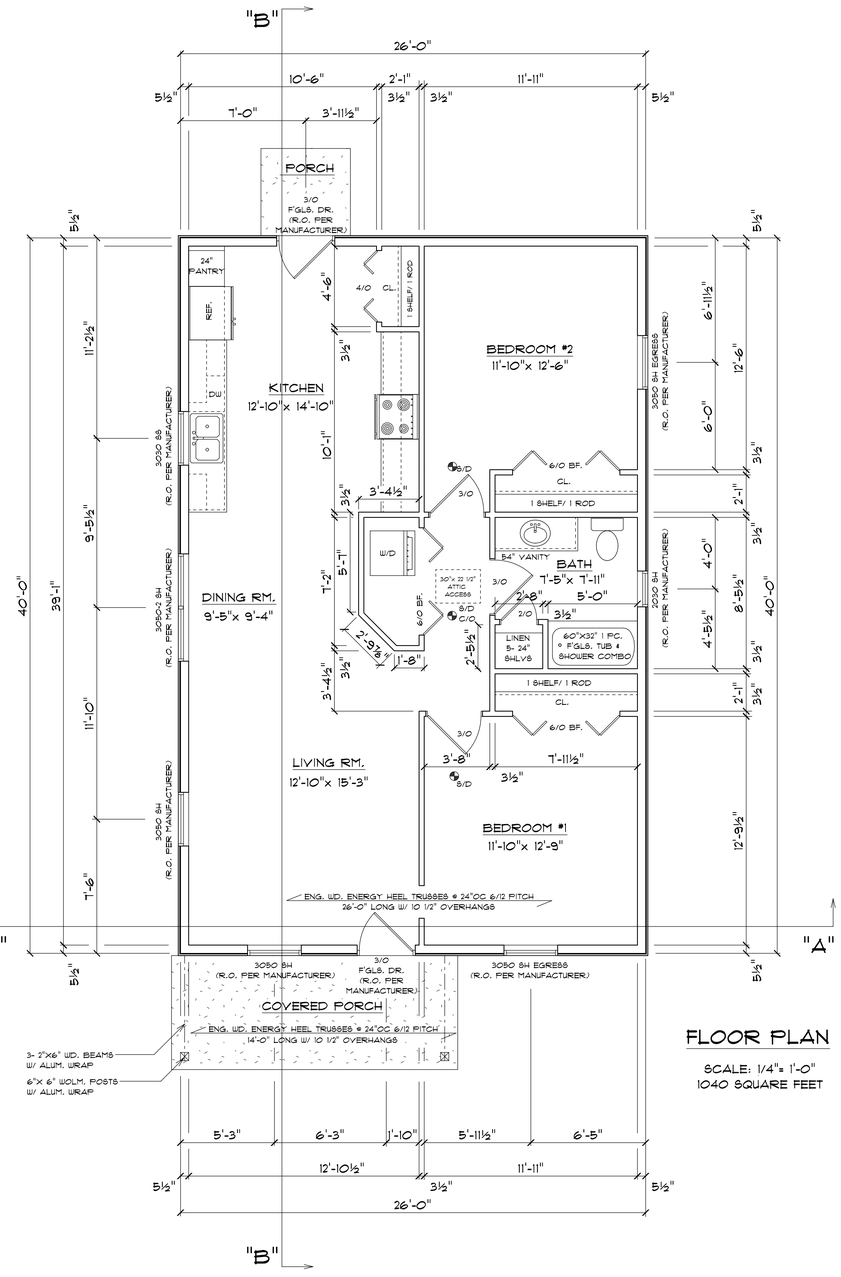

FLOOR PLAN

SCALE: 1/4"= 1'-0"
1040 SQUARE FEET

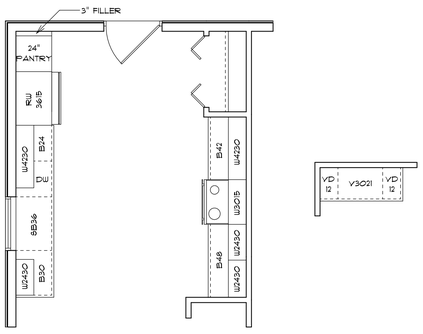

KITCHEN & BATH CABINET LAYOUT

SCALE: 1/4"= 1'-0"

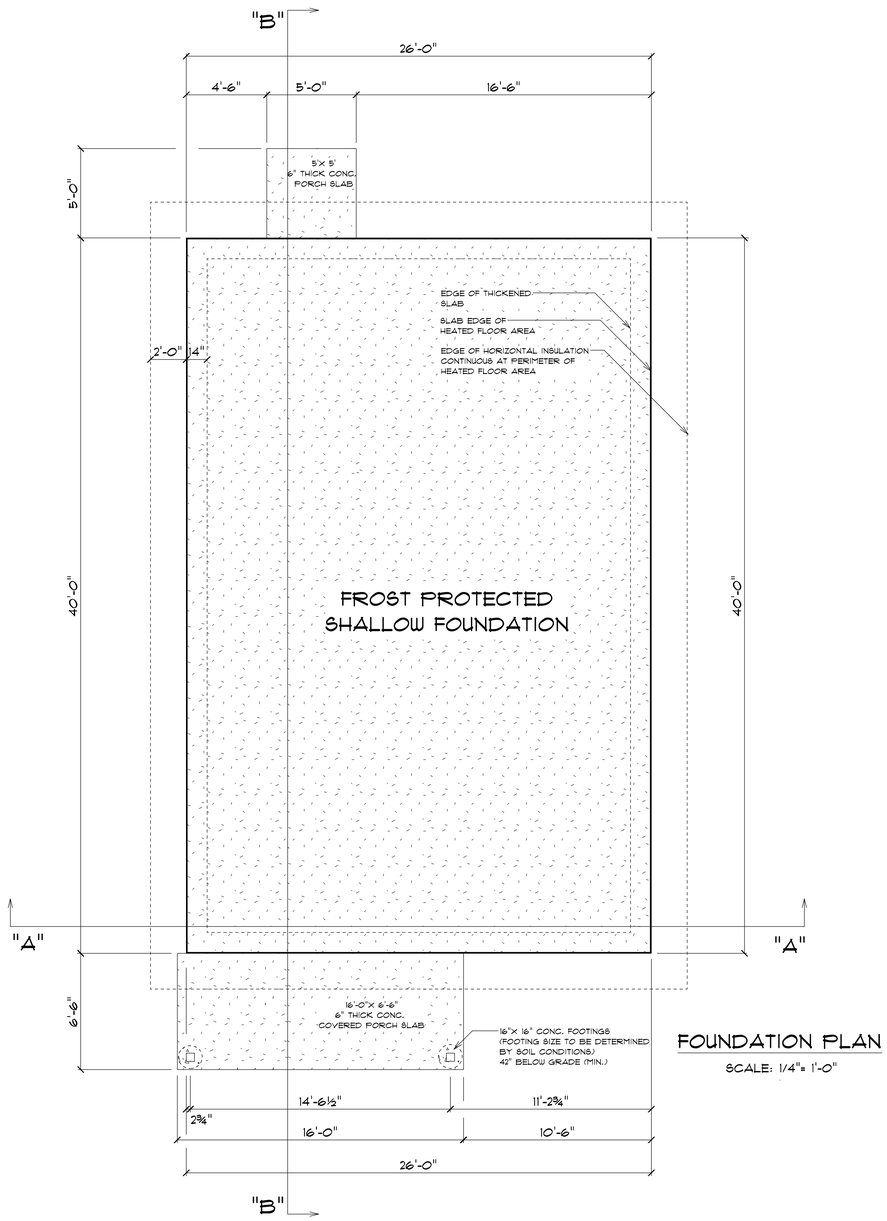

FOUNDATION PLAN

SCALE: 1/4"= 1'-0"

DATE	4-25-22
REVISED	5-28-22 6-28-22
DRAWING#	1 OF 3
SCALE	1/4"= 1'-0"
DRAWN BY	DJG
APPROVED	DJG

INGHAM COUNTY LAND BANK
1040 RANCH

PROGRESSIVE HOME DESIGNS
DENNIS J. GRAHAM
8855 CUTLER RD. CELL: 1-517-348-6124
MULLIKEN, MI. 48861 dennis_graham@hotmail.com